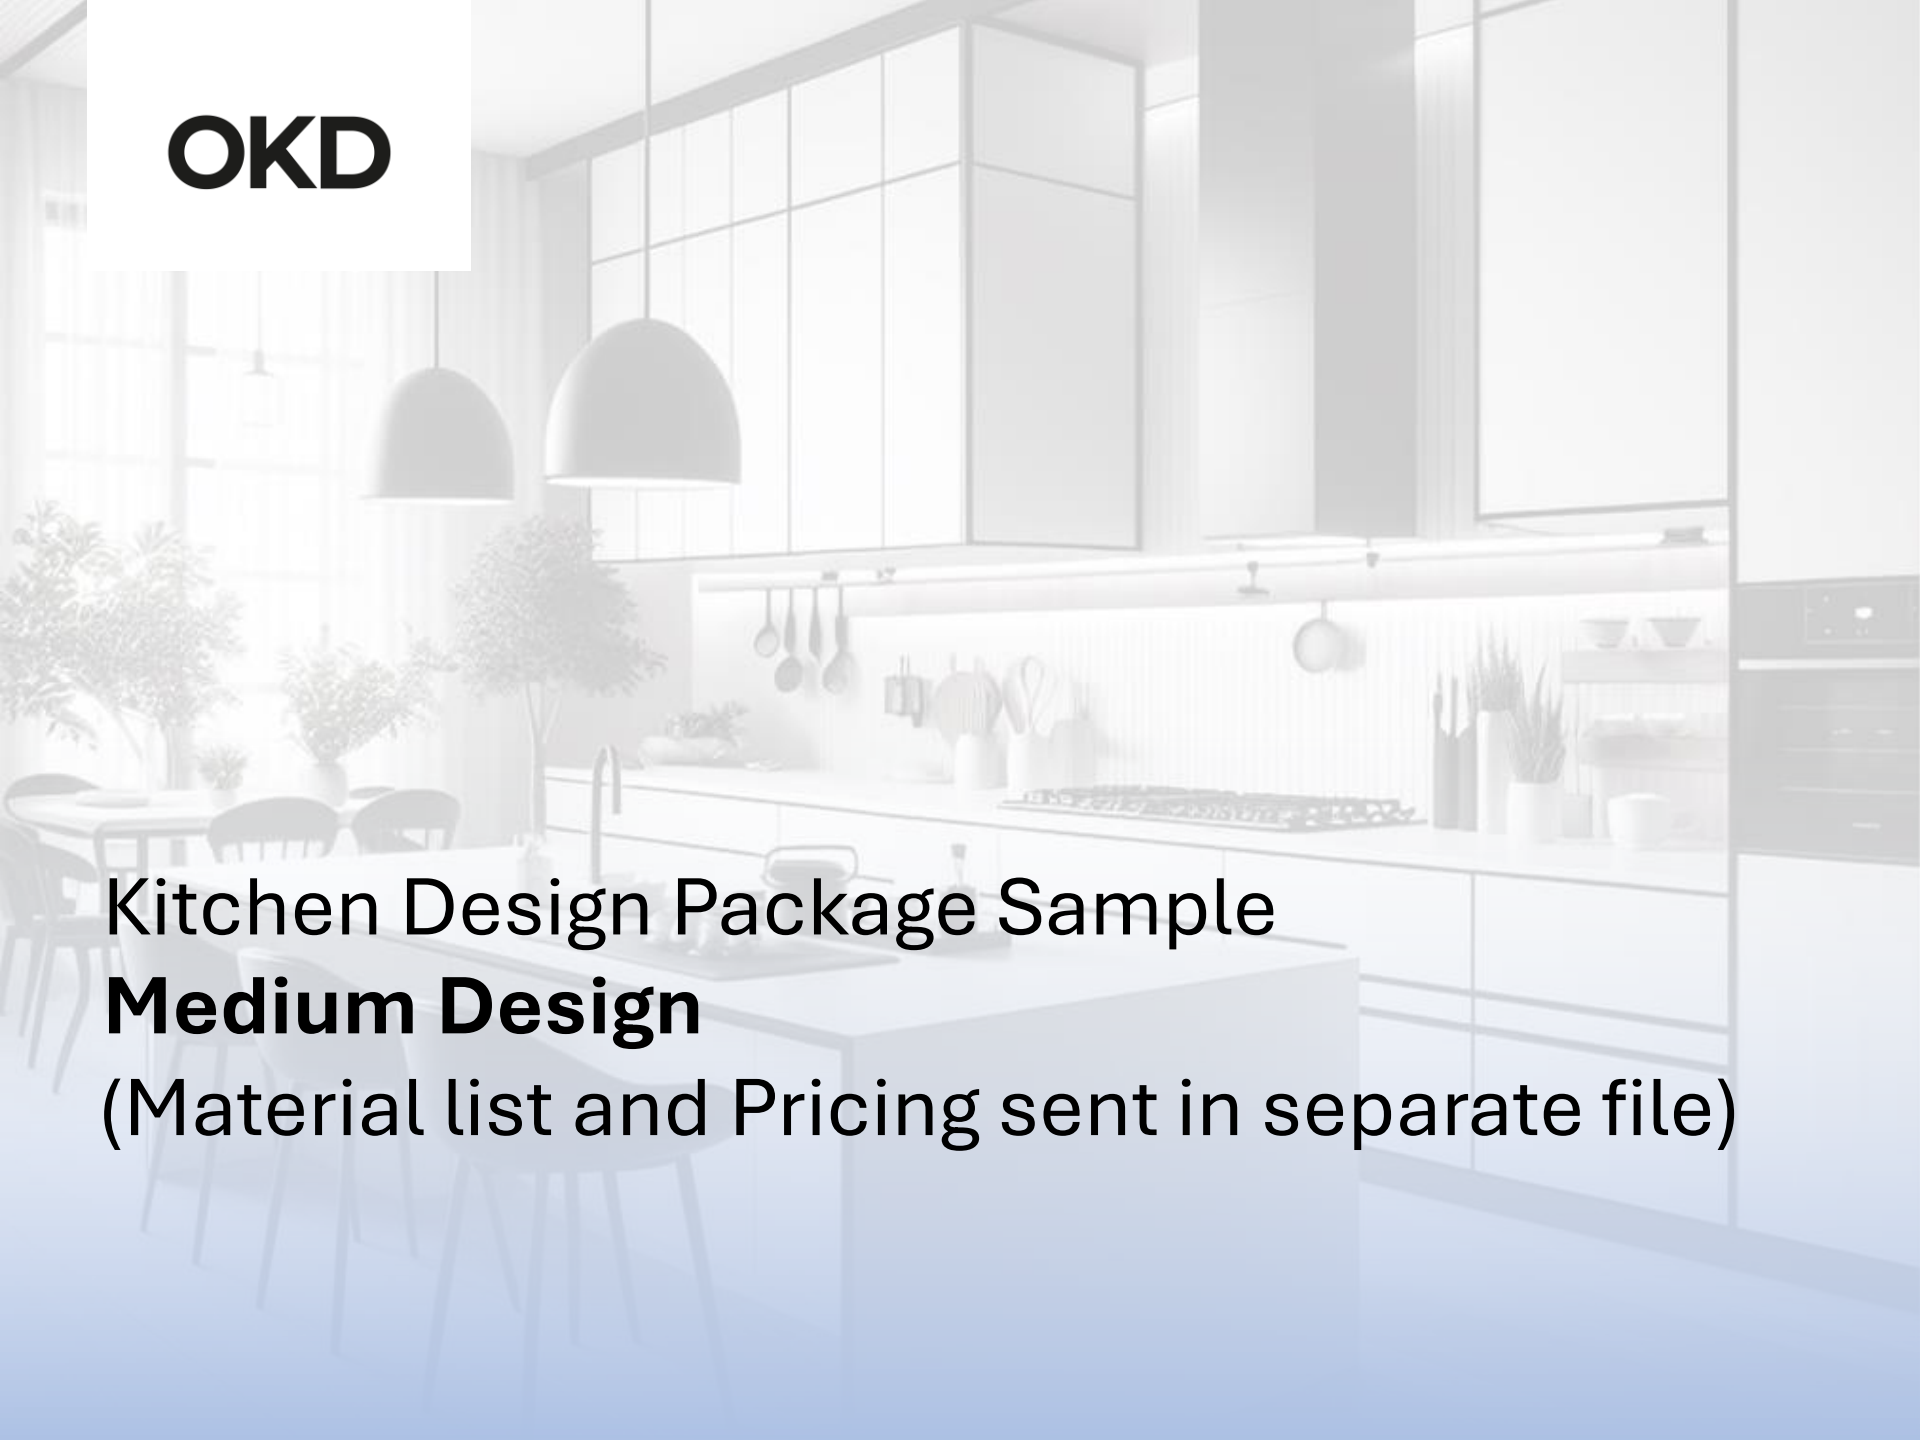

OKD

Kitchen Design Package Sample

Medium Design

(Material list and Pricing sent in separate file)

KITCHEN
RENDERING

08.22.2024

ACME KITCHENS

NOT TO SCALE

JOB# 12345 **PROJECT NAME:** NAME **VERSION #** FINAL

KITCHEN
RENDERING

08.22.2024

ACME KITCHENS

NOT TO SCALE

JOB# 12345 **PROJECT NAME:** NAME **VERSION #** FINAL

KITCHEN
RENDERING

08.22.2024

ACME KITCHENS

NOT TO SCALE

JOB# 12345 **PROJECT NAME:** NAME **VERSION #** FINAL

KITCHEN
RENDERING

08.22.2024

ACME KITCHENS

NOT TO SCALE

JOB# 12345 **PROJECT NAME:** NAME **VERSION #** FINAL

KITCHEN
RENDERING

08.22.2024

JOB# 12345 **PROJECT NAME:** NAME **VERSION #** FINAL

ACME KITCHENS

NOT TO SCALE

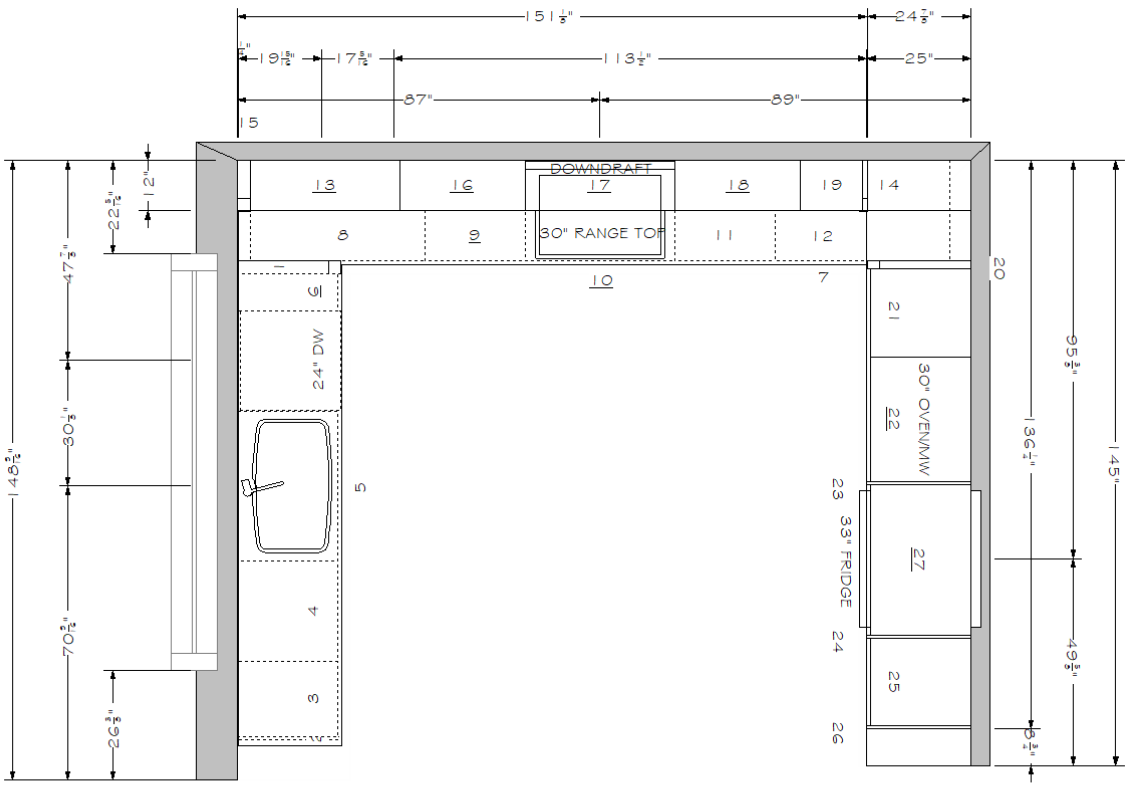

CUSTOMER NAME: SAMPLE BELLMONT

ROOM NAME: KITCHEN
CABINET LINE: VERO
DOOR STYLE: FUSION
FINISH: ASPEN
SPECIE: TEXTURE LAMINATE

CEILING HEIGHT 9'

Legend
1: EVMFB
2: BAP
3: EBF18L
4: E2BD24
5: EBF936
6: EBF9L
7: TAP2596
8: EBBCF45L
9: E3BD24
10: E2BDC36
11: E3BD24
12: EBBCF45R
13: EWBTUD3642
14: ELMFW42
15: ELMFW42
16: EW3042
17: EW3642
18: EW3042
19: WO1542
20: EVMFT96
21: E2BPD219624L
22: EDO3096
23: TAP2596
24: TAP2596
25: E2BPD219624R
26: TAP2596
27: EWFD3624 24

KITCHEN
PLAN VIEW

08.22.2024

ACME KITCHENS

NOT TO SCALE

JOB# 12345 **PROJECT NAME:** NAME **VERSION #** FINAL

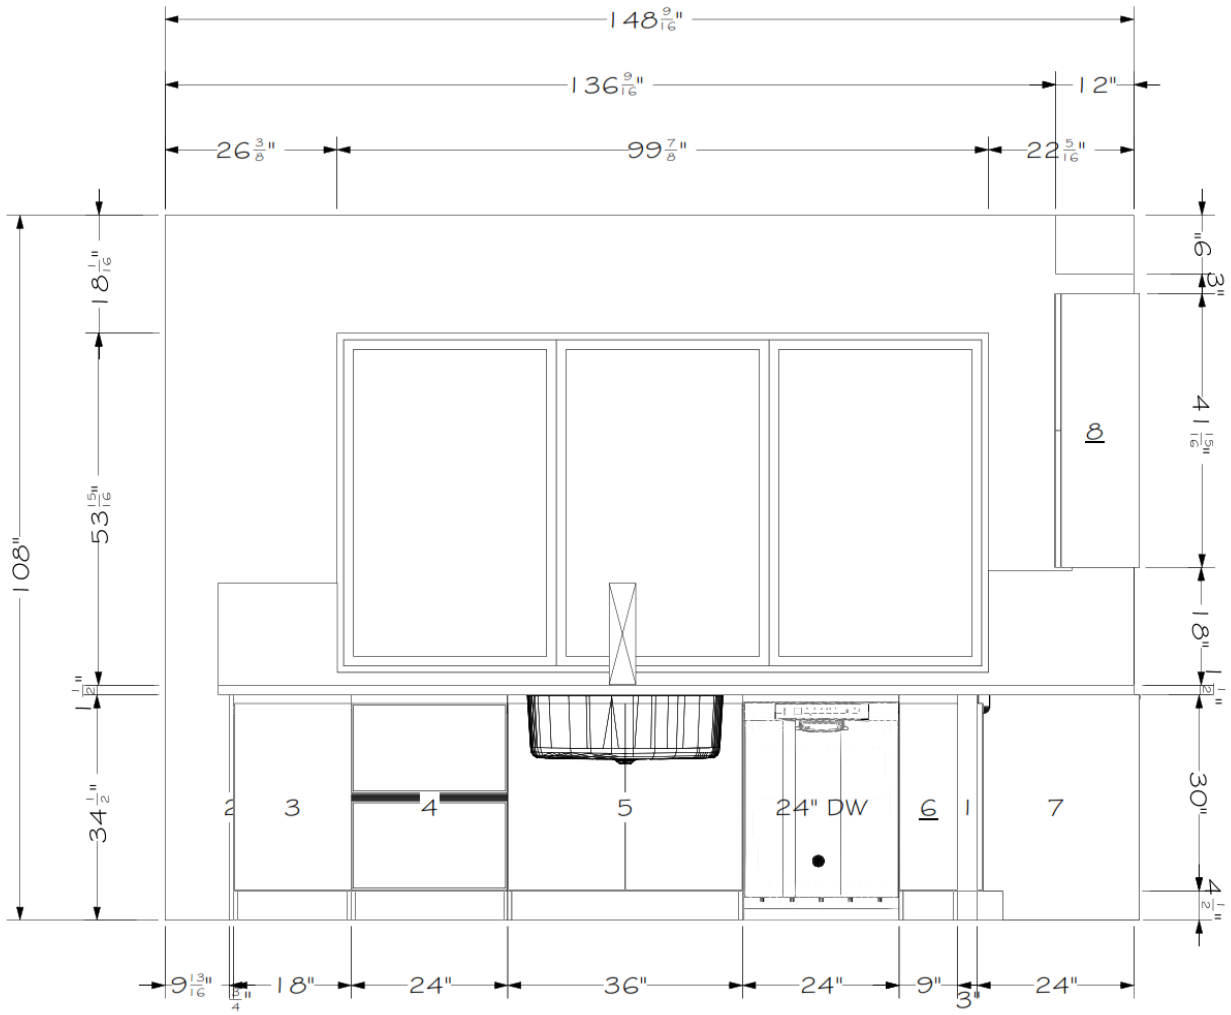

Legend
1: EVMFB
2: BAP
3: EBF18L
4: E2BD24
5: EBFS36
6: EBF9L
7: EBBCF45L
8: EWBTUD3642
9: ELMFW42

KITCHEN
ELEVATION VIEW

08.22.2024

ACME KITCHENS

NOT TO SCALE

JOB# 12345 **PROJECT NAME:** NAME **VERSION #** FINAL

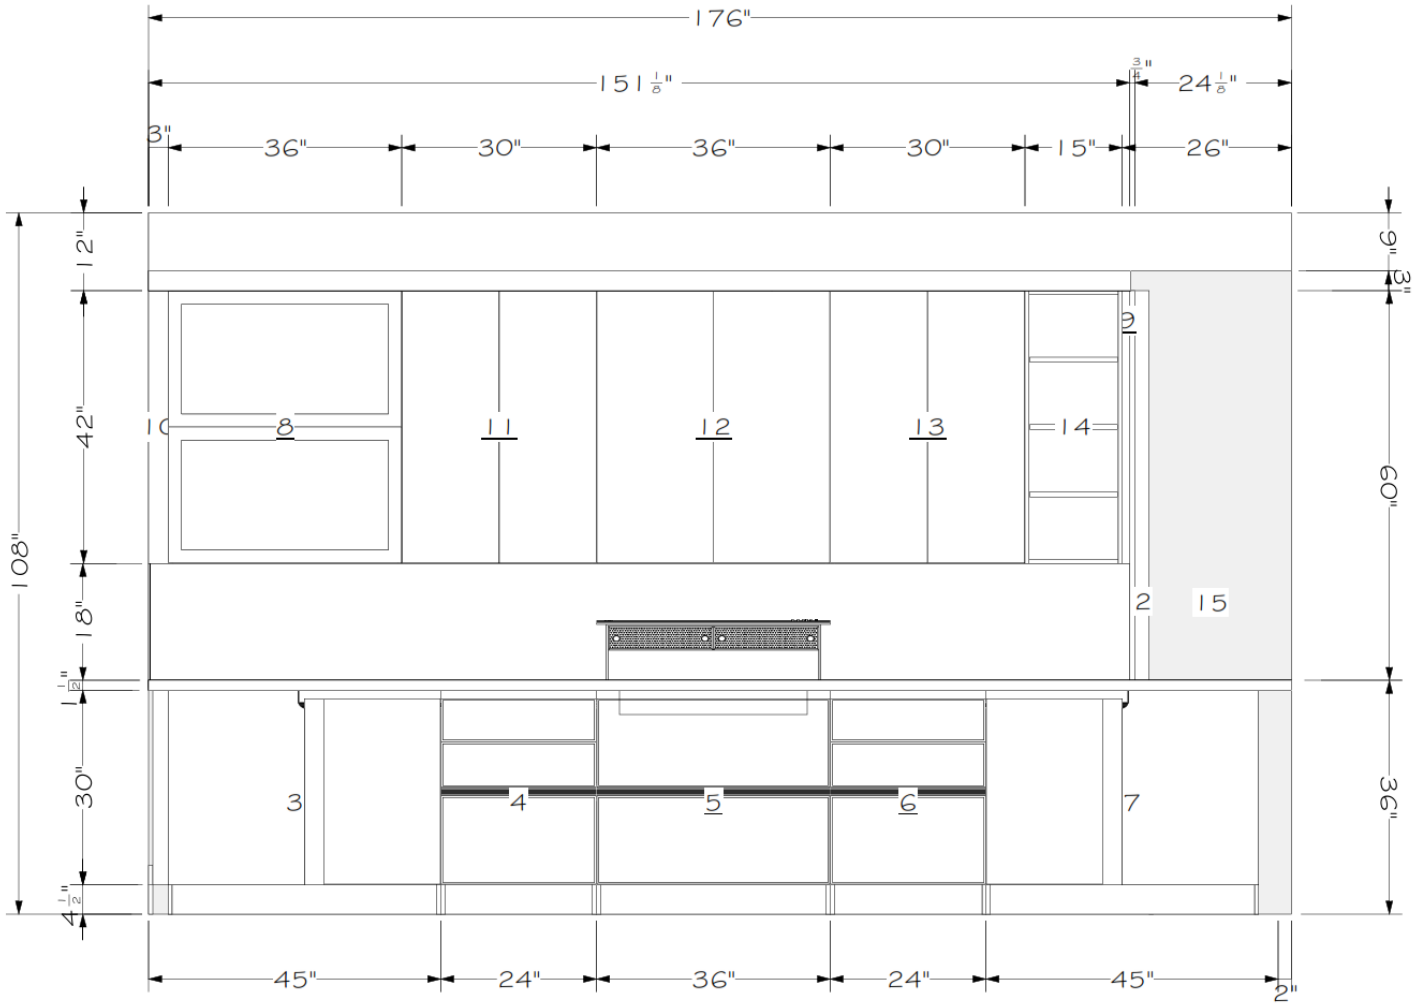

Legend
1: EVMFB
2: TAP2596
3: EBBCF45L
4: E3BD24
5: E2BDC36
6: E3BD24
7: EBBCF45R
8: EWBTUD3642
9: ELMFW42
10: ELMFW42
11: EW3042
12: EW3642
13: EW3042
14: WO1542
15: EVMFT96

KITCHEN
ELEVATION VIEW

08.22.2024

ACME KITCHENS

NOT TO SCALE

JOB# 12345 **PROJECT NAME:** NAME **VERSION #** FINAL

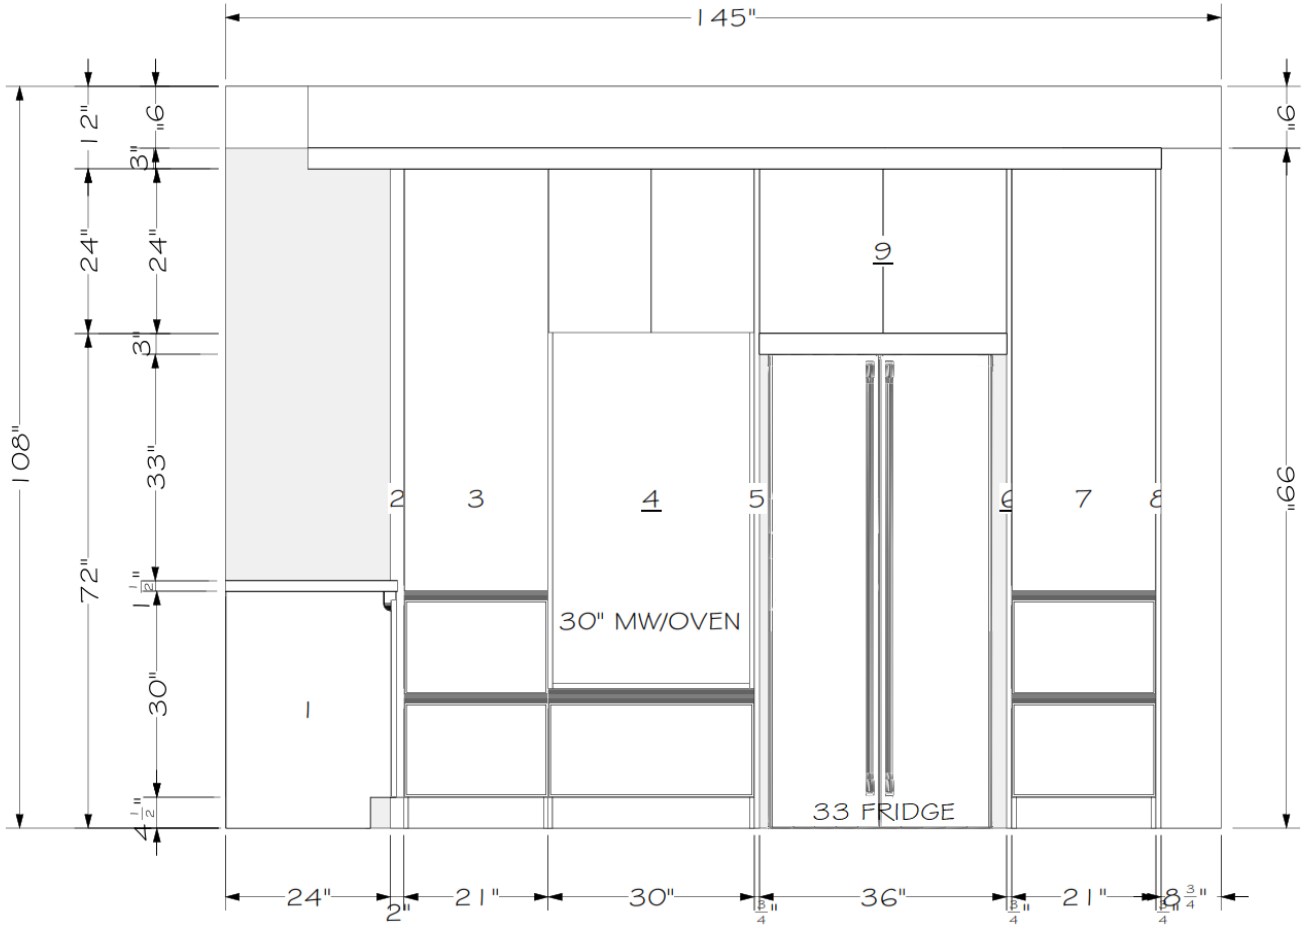

Legend
1: EBBCF45R
2: EVMFT96
3: E2BPD219624L
4: EDO3096
5: TAP2596
6: TAP2596
7: E2BPD219624R
8: TAP2596
9: EWFD362424

KITCHEN
ELEVATION VIEW

08.22.2024

ACME KITCHENS

NOT TO SCALE

JOB# 12345 **PROJECT NAME:** NAME **VERSION #** FINAL